Notes :

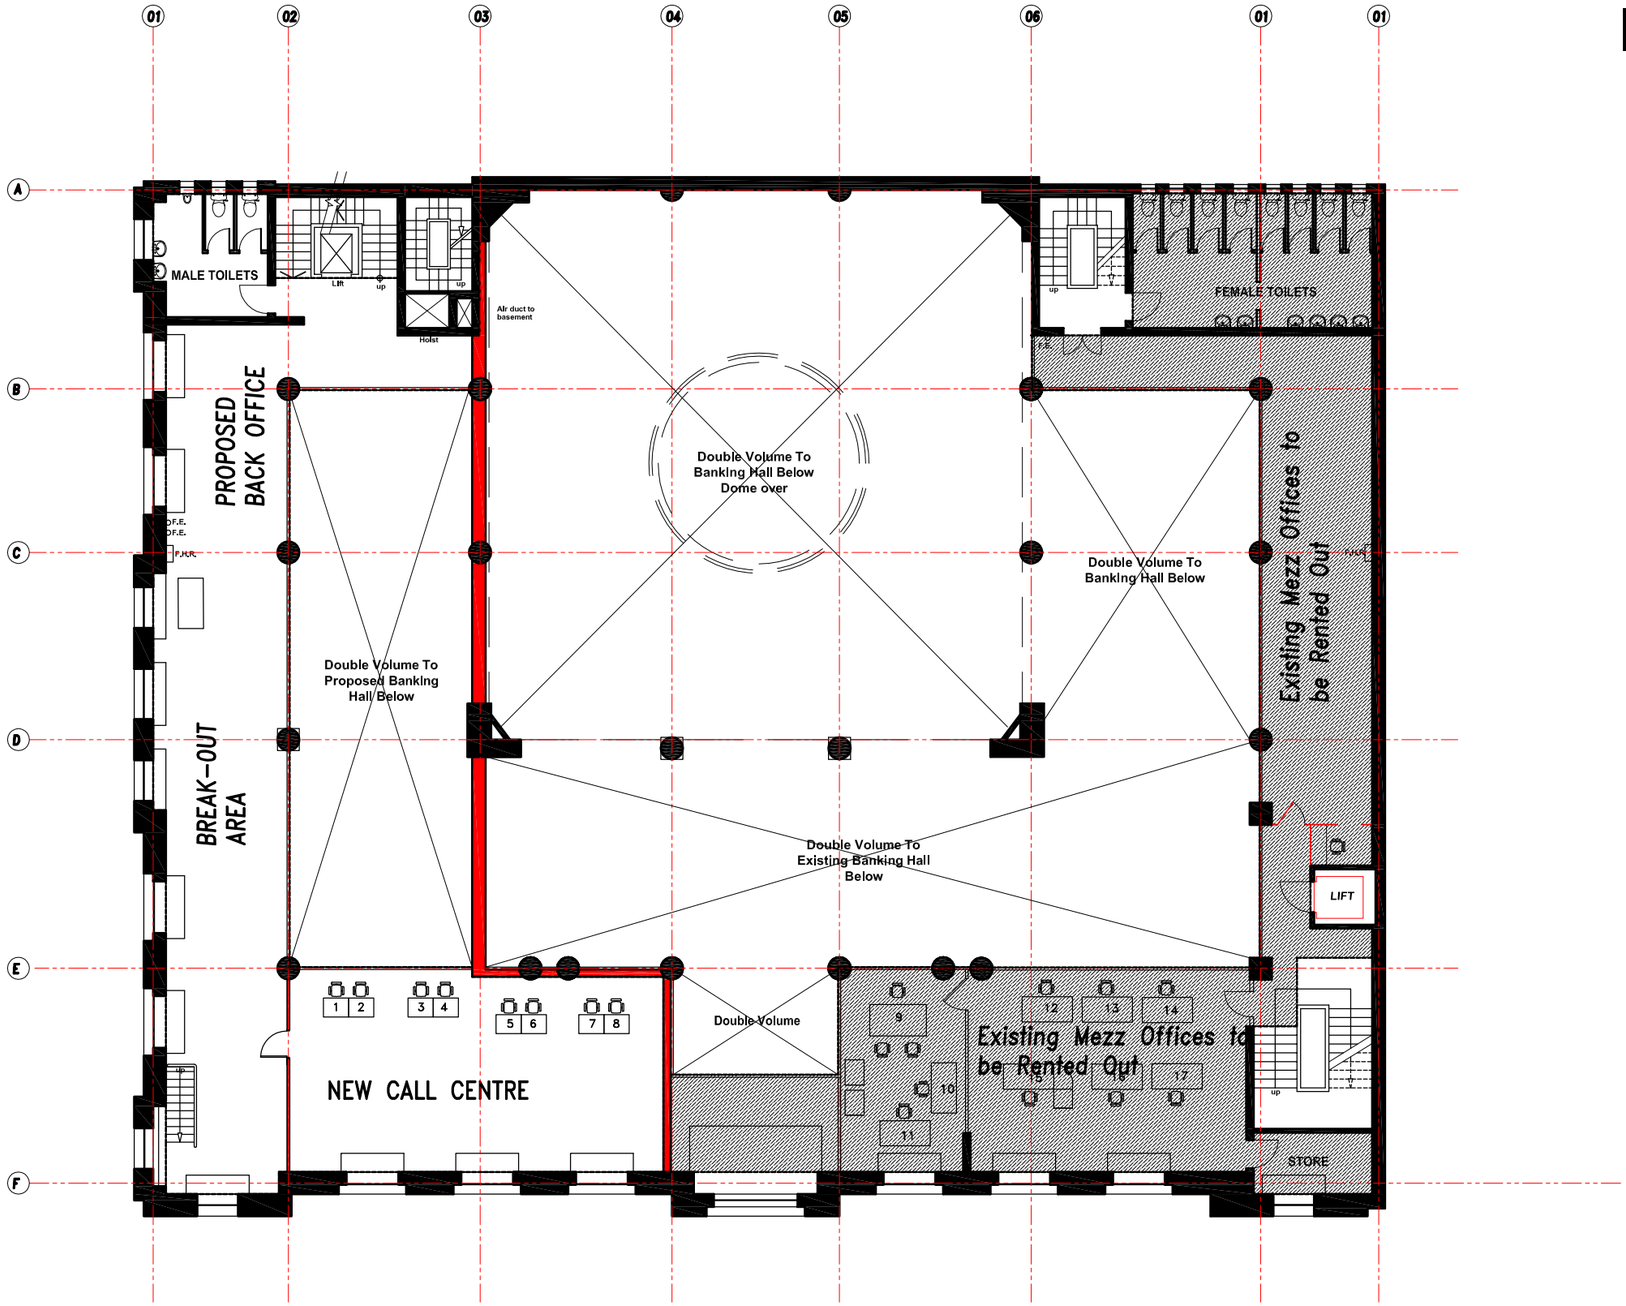

MEZZANINE FLOOR PLAN 1:100

LETTABLE AREA TO BE RETAINED = 219.210 SQ. METRES

LETTABLE AREA TO BE LEASED OUT = 226.322 SQ. METRES

N

Revisions :

PEARCE McCOMISH TARABUKU ARCHITECTS
PROJECT & FACILITIES MANAGEMENT

P O Box 138 Harare
Telephone 751271/2
Fax 751273

Project :
ALTERATIONS & ADDITIONS TO R. MUGABE BRANCH

Client :
STANDARD CHATERED BANK

Drg. Title :
FLOOR PLAN

Scale 1 : 100 A1
1 : 200 A3
Drawn by Mura
Date Jan 2016
Checked by

C.A.D Ref: Z:\ 2786\WD-02

Project No. 2786
Drg. No. WD-02